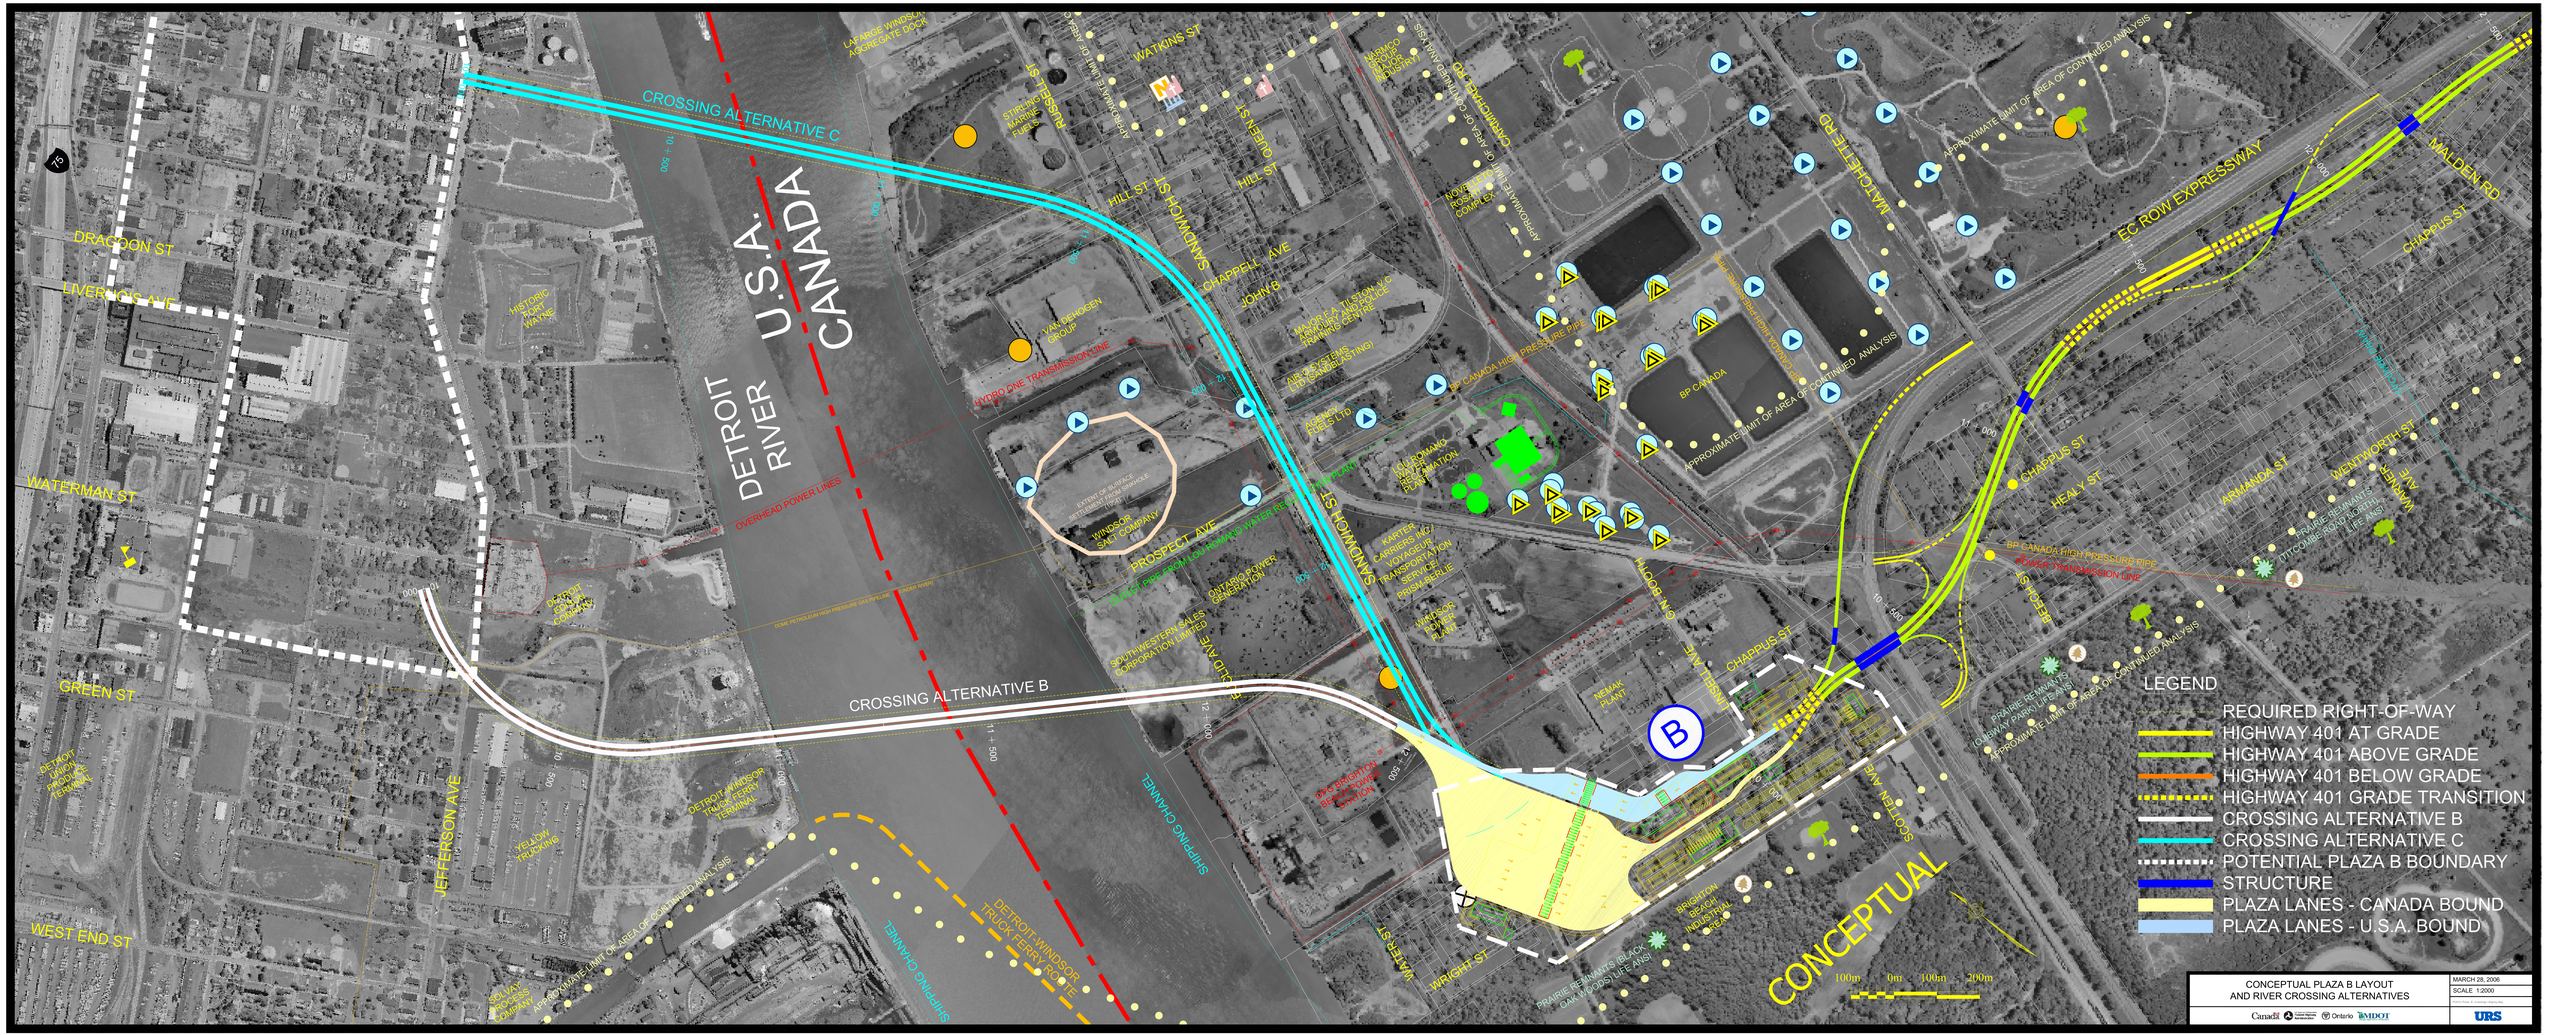
CONCEPTUAL PLAZA B LAYOUT
AND RIVER CROSSING ALTERNATIVES
MARCH 28, 2006
SCALE 1:2000
Canada
Ontario
MTO
URS
LEGEND
REQUIRED RIGHT-OF-WAY
HIGHWAY 401 AT GRADE
HIGHWAY 401 ABOVE GRADE
HIGHWAY 401 BELOW GRADE
HIGHWAY 401 GRADE TRANSITION
CROSSING ALTERNATIVE B
CROSSING ALTERNATIVE C
POTENTIAL PLAZA B BOUNDARY
STRUCTURE
PLAZA LANES - CANADA BOUND
PLAZA LANES - U.S.A. BOUND
CONCEPTUAL
100m 0m 100m 200m
U.S.A.
CANADA
DETROIT RIVER
CROSSING ALTERNATIVE C
CROSSING ALTERNATIVE B
B
EC ROW EXPRESSWAY
DRACOON ST
LIVERNOIS AVE
WATERMAN ST
GREEN ST
WEST END ST
JEFFERSON AVE
WATKINS ST
HILL ST
CHAPPELL AVE
JOHN B
PROSPECT AVE
SAUNDERS ST
SHIPPING CHANNEL
DETROIT-WINDSOR TRUCK FERRY ROUTE
OVERHEAD POWER LINES
HYDRO ONE TRANSMISSION LINE
BP CANADA HIGH PRESSURE PIPE
BP CANADA
WINDSOR SALT COMPANY
ONTARIO POWER GENERATION
SOUTHWESTERN WIRES CORPORATION LIMITED
MATCHETTE RD
CHAPPUS ST
HEALY ST
ARNAUDIN ST
WENTWORTH ST
MALDEN RD
SCOTTEN AVE
WRIGHT ST
MATER ST
APPROXIMATE LIMIT OF AREA OF CONTINUED ANALYSIS
PRAIRIE REMNANTS (GATEWAY PARK LIFE ANS)
PRAIRIE REMNANTS (OUTCOMBE ROAD NORTH LIFE ANS)
PRAIRIE REMNANTS (BLACK OAK WOODS LIFE ANS)
BRIGHTON BEACH INDUSTRIAL PARK

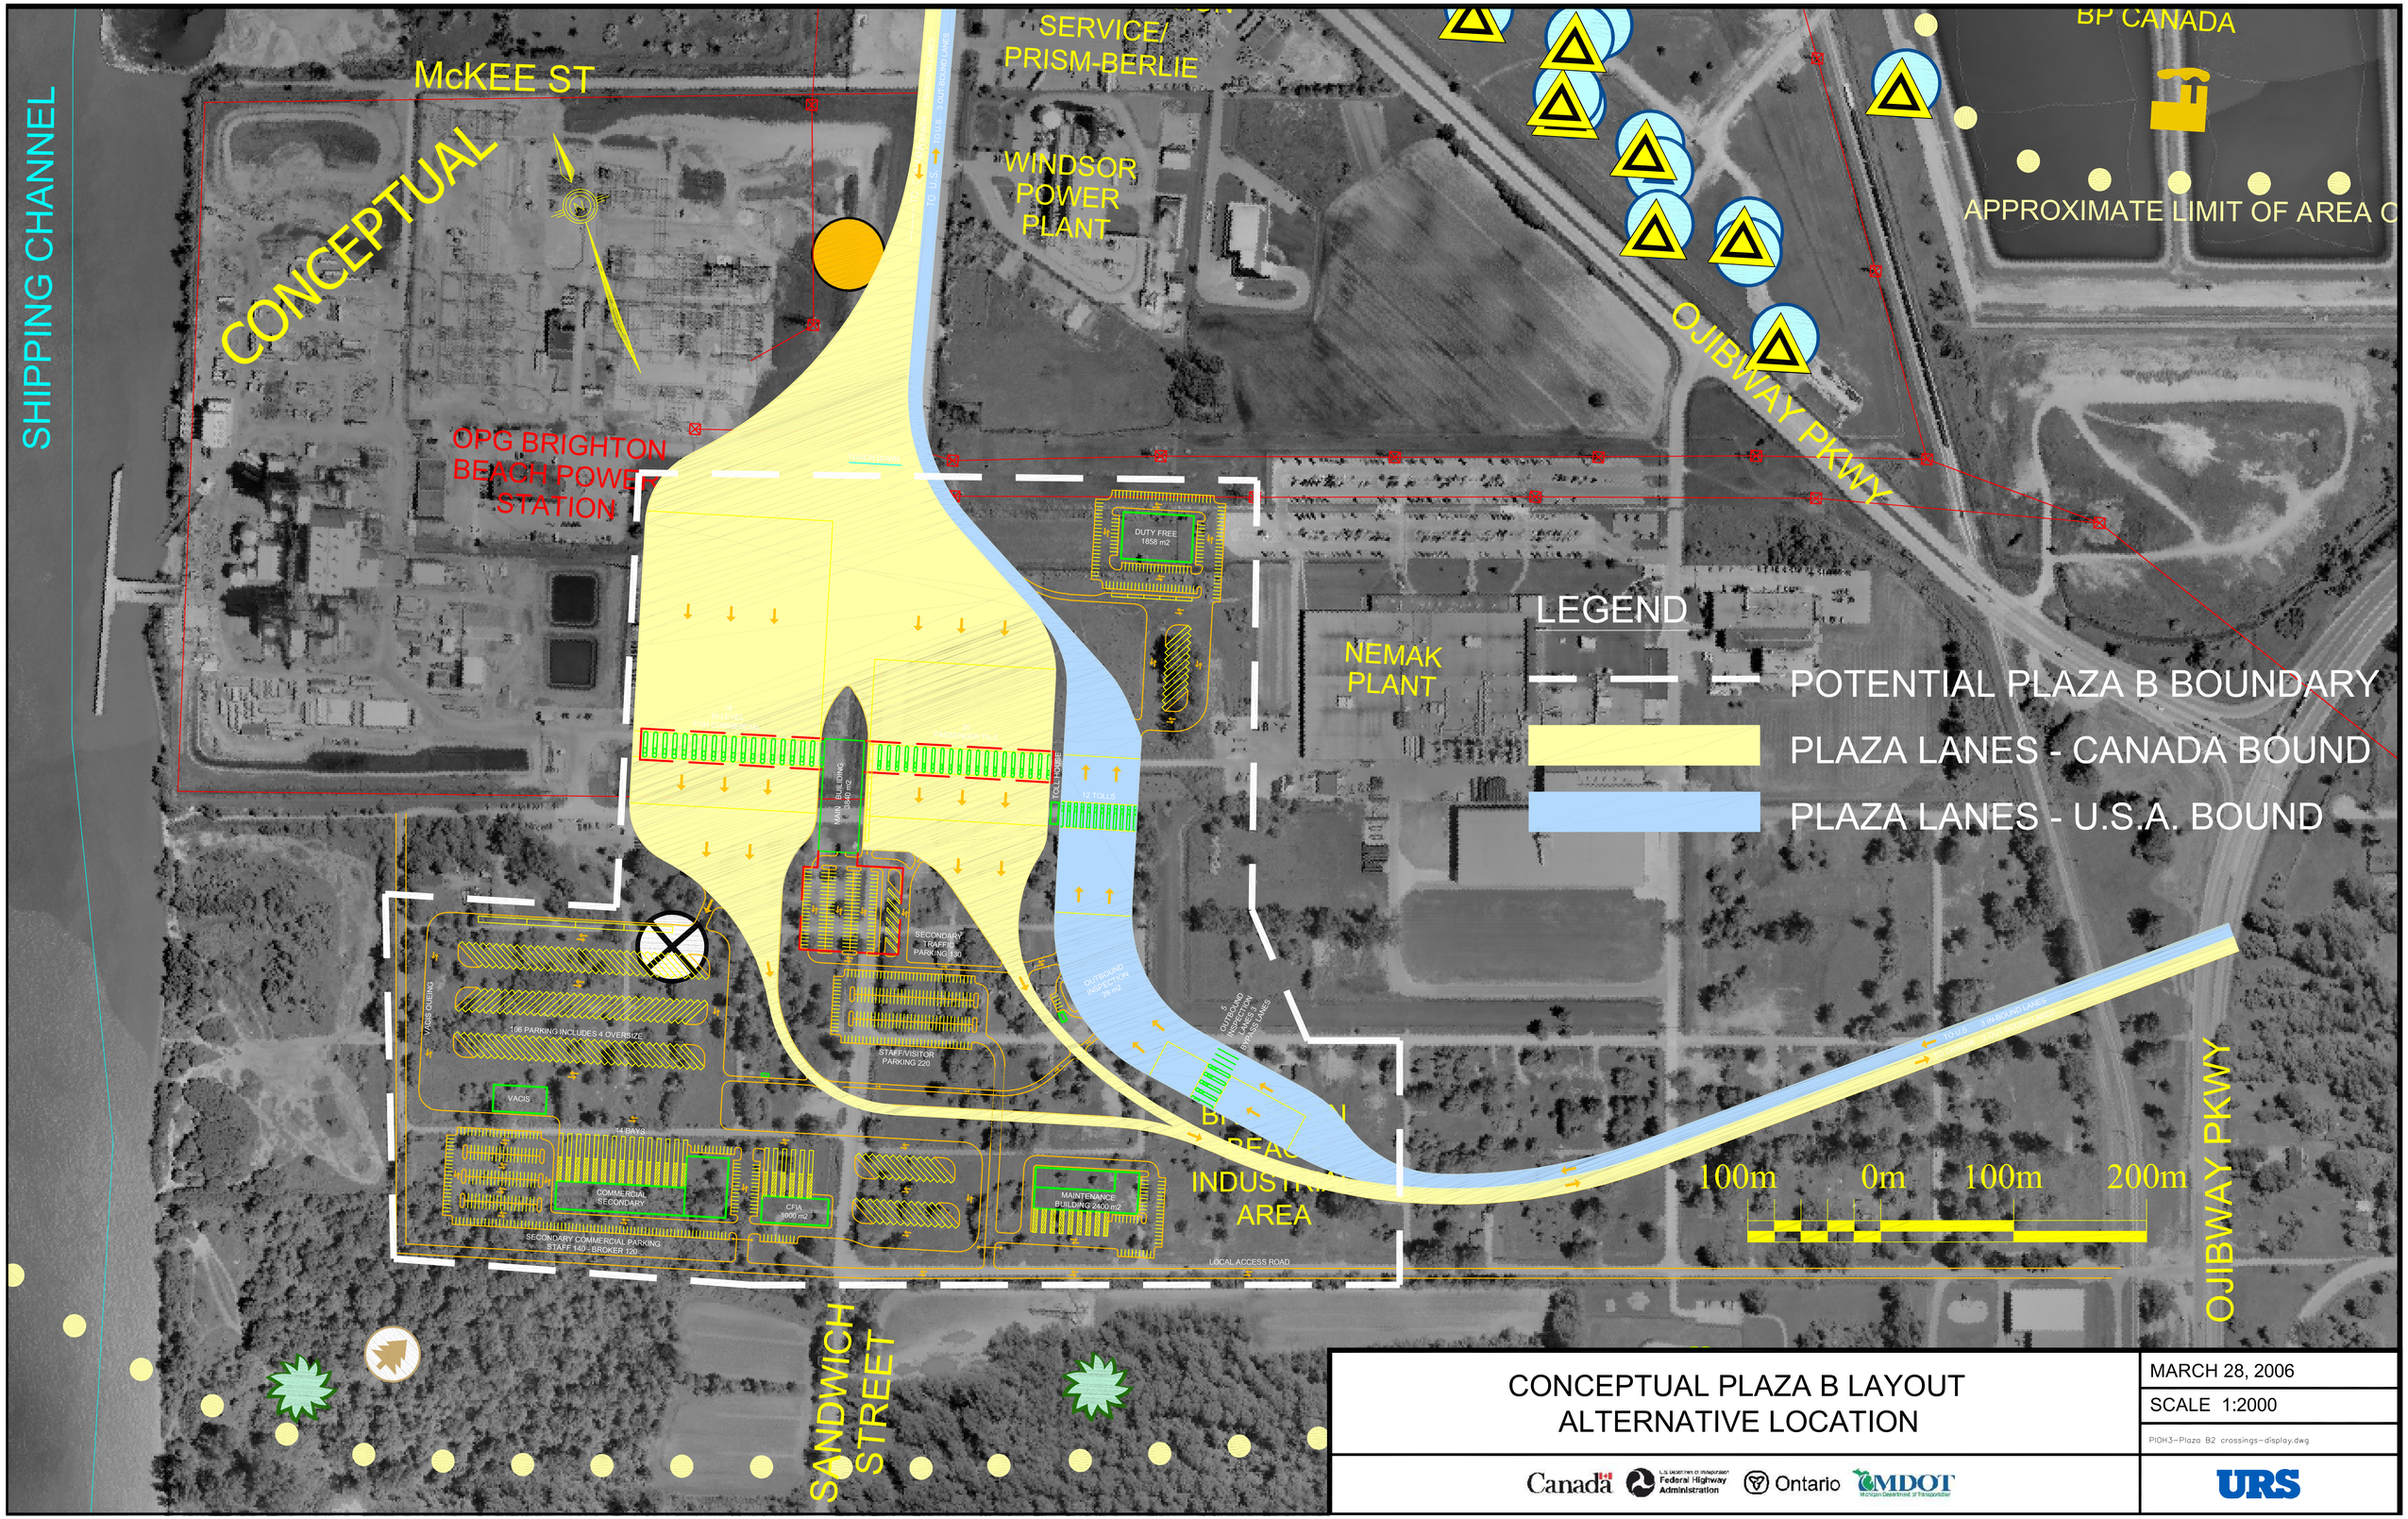

CONCEPTUAL PLAZA B LAYOUT
ALTERNATIVE LOCATION

MARCH 28, 2006

SCALE 1:2000

PIOH3-Plaza B2 crossings-display.dwg

Canada | U.S. Department of Transportation Federal Highway Administration | Ontario | MDOT Michigan Department of Transportation | URS